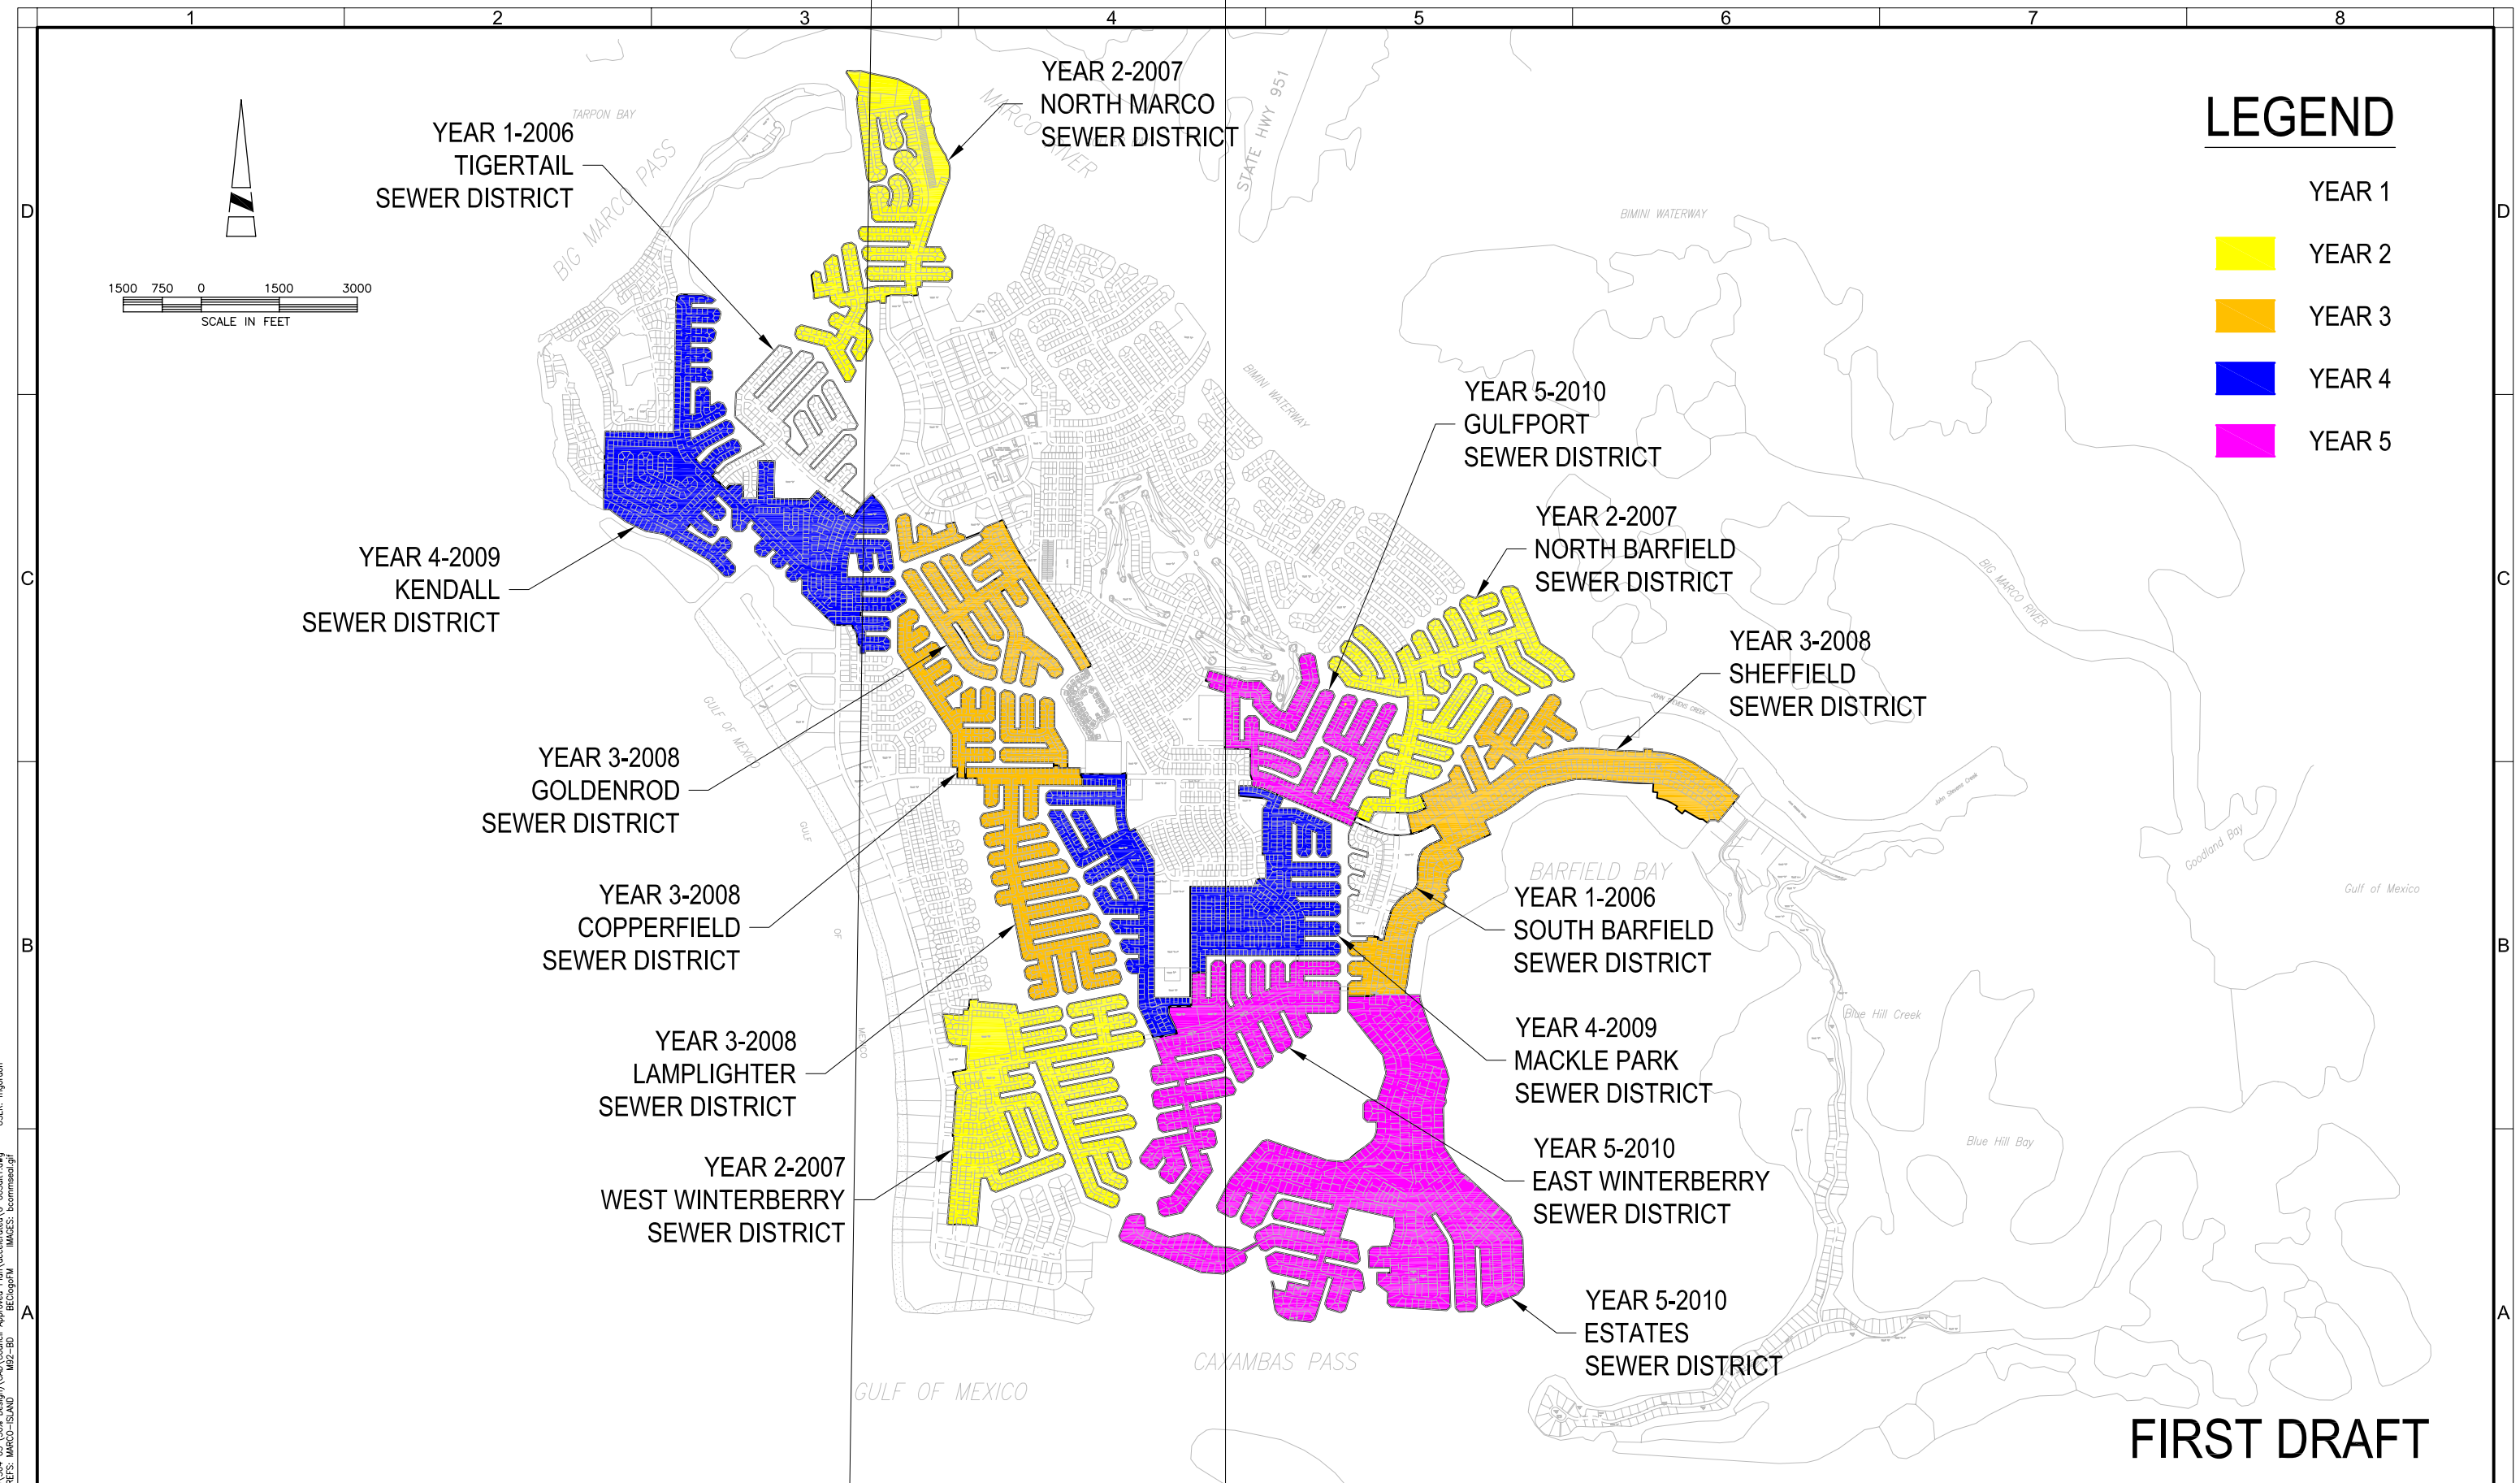

FIRST DRAFT

REV	DATE	DESCRIPTION	APPR
7			
6			
5			
4			
3			
2			
1			

VERIFY SCALES
BAR IS ONE INCH ON ORIGINAL DRAWING
IF NOT ONE INCH ON THIS SHEET, ADJUST SCALES ACCORDINGLY

DESIGNED BY: MLV
DRAWN BY: SJC
CHECKED BY: AJM
DATE: 4/05/07

PROJECT ENGINEER: ALFRED J. MITTL, PE
REG NUMBER: 59913
EXP DATE: 02/28/09
PROJECT NUMBER: 20125.00
CADD STANDARDS: BOYLE

CITY OF MARCO ISLAND

FIVE YEAR STRP

DRAWING: C-101
SHEET: 2 OF 4 SHEETS

DWG: X:\Projects\M92 (Marco Island)\504 03 (30% Design)\CAD\Council Approved Plan\accelerated\G-005alt1.dwg USER: mgordon
DATE: Jul 31, 2007 9:55am XREFS: MARCO-ISLAND M92-BD BEClogoFM IMAGES: bcommseal.gif